

Zoning Permit

Permit Number ZP-2021-001525

LOCATION OF WORK 1901-75 N AMERICAN ST, Philadelphia, PA 19122-2310	PERMIT FEE \$747.00	DATE ISSUED 9/16/2020
	ZBA CALENDAR	ZBA DECISION DATE 9/16/2020
	ZONING DISTRICTS ICMX	

PERMIT HOLDER BRICK 1901 N AMERICAN, LP PA LIMITED PAR	1901-75 N AMERICAN ST PHILADELPHIA, PA 19122-
---	---

OWNER CONTACT 1

OWNER CONTACT 2

TYPE OF WORK New construction, addition, GFA change
--

<p>APPROVED DEVELOPMENT</p> <p>****AMENDMENT APPROVED ON 7/30/2025: TO AMENDMENT PREVIOUSLY APPROVED ZONING PERMIT #ZP-2021-001525, TO DOCUMENT TO ADD AN UNDERGROUND PARKING GARAGE AND THE REMAINING ZONING PERMIT SAME AS PREVIOUSLY APPROVED. SIZE AND LOCATION AS SHOWN ON THE PLANS****</p> <p>***EXTENSION OF ZONING PERMIT ZP-2021-001525 FOR 1-YEAR FROM THE EXPIRATION DATE (UNTIL 09/16/2024) IN</p>

<p>APPROVED USE(S)</p> <p>Residential - Household Living - Multi-Family</p>

<p>THIS PERMIT IS SUBJECT TO THE FOLLOWING PROVISIO(S) AS ESTABLISHED BY THE ZONING BOARD OF ADJUSTMENT (ZBA)</p> <p>(Permit # ZP-2020-1248). With Proviso: Revised plans, 2 pgs., approved today (9/16/2020). MI-2020-001054</p>

<p> CONDITIONS AND LIMITATIONS:</p> <ul style="list-style-type: none"> Permits, including Zoning Permits not involving development, shall expire if the authorized work or Use is not commenced within, or if work is suspended or abandoned for period of, six (6) months from the date of issuance with the following exceptions: <ul style="list-style-type: none"> 30-days or 10-days for Permits related to Unsafe or Imminently Dangerous properties respectively. 3-years from issuance or date of decision by ZBA for Zoning Permits involving development. 60-days for Plumbing, Electrical or Fire Suppression Rough-In Approvals. Any Permit issued for construction or demolition is valid for no more than five (5) years. All provisions of the Philadelphia Code must be complied with, whether specified herein or not. This permit does NOT constitute approval of any Violation of such Code. The issuance of this CO/permit does not affirm that the subject property is federally compliant with the Americans with Disabilities Act. Owner remains responsible for ensuring property complies with all local, state and federal requirements.
--

Zoning Permit

Permit Number ZP-2021-001525

ACCORDANCE WITH SECTION 14-303(10)(d) OF THE PHILADELPHIA ZONING CODE AND PER ZBA ADMINISTRATIVE REVIEW. NO CHANGES TO PLANS OR PERMIT LANGUAGE ***.

AMENDMENT APPROVED ON 3/31/2023: TO AMENDMENT PREVIOUSLY APPROVED ZONING PERMIT # ZP-2021-001525 (ZBA GRANTED ZP-2020-1248), TO DOCUMENT FOR THE DECREASE IN OCCUPIED AREA FROM 96.14% TO 88.7%; DECREASE IN FAR FROM 415% TO 413%; DECREASE IN GFA FROM 247,665 SQ. FT. TO 247,629 SQ. FT.; DECREASE IN HEIGHT FROM 77 FT TO 73 FT; DECREASE IN THE NUMBER OF MULTI-FAMILY DWELLING UNITS FROM 286 TO 285; INCREASE IN ACCESSORY PARKING SPACES FROM 93 SPACES TO 98 SPACES; INCREASE IN OPEN AREA FROM 3.86% TO 11.3%; INCREASE IN COMMERCIAL SPACE FROM 10,431 SQ. FT. TO 12,323 SQ. FT. AND THE REMAINING PERMIT SAME AS PREVIOUSLY APPROVED. SIZE AND LOCATION AS SHOWN ON THE PLANS

FOR THE ERECTION OF ONE ATTACHED STRUCTURE WITH ACCESSORY ROOF DECK (FOR RESIDENTIAL USE ONLY) WITH ROOF ACCESS STRUCTURE. SIZE AND LOCATION AS SHOWN ON THE APPLICATION / PLAN.



APPROVED USE(S)

Residential - Household Living - Multi-Family

THIS PERMIT IS SUBJECT TO THE FOLLOWING PROVISIO(S) AS ESTABLISHED BY THE ZONING BOARD OF ADJUSTMENT (ZBA)

(Permit # ZP-2020-1248). With Proviso: Revised plans, 2 pgs., approved today (9/16/2020). MI-2020-001054



CONDITIONS AND LIMITATIONS:

- Permits, including Zoning Permits **not** involving development, shall expire if the authorized work or Use is not commenced within, or if work is suspended or abandoned for period of, **six (6) months from the date of issuance** with the following exceptions:
 - **30-days or 10-days** for Permits related to Unsafe or Imminently Dangerous properties respectively.
 - **3-years** from issuance or date of decision by ZBA for Zoning Permits involving development.
 - **60-days** for Plumbing, Electrical or Fire Suppression Rough-In Approvals.
 - Any Permit issued for construction or demolition is valid for no more than **five (5) years**.
- All provisions of the Philadelphia Code must be complied with, whether specified herein or not. This permit does NOT constitute approval of any Violation of such Code.
- The issuance of this CO/permit does not affirm that the subject property is federally compliant with the Americans with Disabilities Act. Owner remains responsible for ensuring property complies with all local, state and federal requirements.

Zoning Permit

Permit Number ZP-2021-001525

ADDITIONAL LOCATION(S)

See front side for primary parcel associated with this permit

PARCEL

1901-75 N AMERICAN ST, Philadelphia, PA 19122-2310

ADDITIONAL USE DETAILS

See front side for specific use(s) associated with this permit

**** AMENDMENT APPROVED ON 7/30/2025: TO AMENDMENT PREVIOUSLY APPROVED ZONING PERMIT #ZP-2021-001525, TO DOCUMENT THE CHANGES TO INCREASE ACCESSORY PARKING FROM 98 TO 178 SPACES INCLUDING 6 ADA SPACES, 1 VAN ACCESSIBLE SPACE AND 10 ELECTRIC VEHICLES SPACES, AND INCREASE BICYCLE PARKING FROM 122 SPACES TO 148 SPACES AND THE REMAINING USE PERMIT SAME AS PREVIOUSLY APPROVED. SIZE AND LOCATION AS SHOWN ON THE PLANS****EXTENSION OF ZONING PERMIT ZP-2021-001525 FOR 1-YEAR FROM THE EXPIRATION DATE (UNTIL 09/16/2024) IN ACCORDANCE WITH SECTION 14-303(10)(d) OF THE PHILADELPHIA ZONING CODE AND PER ZBA ADMINISTRATIVE REVIEW. NO CHANGES TO PLANS OR PERMIT LANGUAGE.**AMENDMENT APPROVED ON 3/31/2023: TO AMENDMENT PREVIOUSLY APPROVED ZONING PERMIT # ZP-2021-001525 (ZBA GRANTED ZP-2020-1248), TO DOCUMENT FOR THE DECREASE IN OCCUPIED AREA FROM 96.14% TO 88.7%; DECREASE IN FAR FROM 415% TO 413%; DECREASE IN GFA FROM 247,665 SQ. FT. TO 247,629 SQ. FT.; DECREASE IN HEIGHT FROM 77 FT TO 73 FT; DECREASE IN THE NUMBER OF MULTI-FAMILY DWELLING UNITS FROM 286 TO 285; INCREASE IN ACCESSORY PARKING SPACES FROM 93 SPACES TO 98 SPACES; INCREASE IN OPEN AREA FROM 3.86% TO 11.3%; INCREASE IN COMMERCIAL SPACE FROM 10,431 SQ. FT. TO 12,323 SQ. FT. AND THE REMAINING PERMIT SAME AS PREVIOUSLY APPROVED. SIZE AND LOCATION AS SHOWN ON THE PLANS**FOR VACANT COMMERCIAL SPACES ON GROUND FLOOR (USES AS PERMITTED ON ICMX); USE REGISTRATION PERMIT REQUIRED PRIOR TO OCCUPANCY); AND MULTI-FAMILY HOUSEHOLD LIVING TWO HUNDRED EIGHTY-SIX (286) DWELLING UNITS ON 2ND THROUGH 7TH FLOORS; AND ACCESSORY OFF STREET INTERIOR NINETY-THREE (93) PARKING SPACES INCLUDING 4 ADA SPACES (1 VAN ACCESSIBLE), 7 AUTO SHARE SPACES, 3 ELECTRIC PARKING & CHARGING SPACES, AND ONE (1) OFF STREET LOADING SPACE; AND 122 BICYCLE PARKING SPACES (102 CLASS 1A) ON ACCESSIBLE ROUTE (THE PROPOSED 20 BICYCLE RACKS PLACED IN THE PUBLIC RIGHT-OF-WAY REQUIRE BUILDING OWNER ENTERS INTO A MAINTENANCE AGREEMENT WITH THE STREETS DEPARTMENT AND AN APPROVAL FOR THE INSTALLATION OBTAINED FROM THE STREETS DEPARTMENT PRIOR TO THE ISSUANCE OF ZONING PERMIT (ZONING CODE 14-804 (2)(B)). SIZE AND LOCATION AS SHOWN ON THE APPLICATION / PLAN. (NO SIGN ON THIS PERMIT).

This permit is subject to the following specific conditions.

CONDITIONS


This Zoning Permit (ZP) shall expire if construction or operation pursuant to the permit or approval has not begun within three years after the date the permit or approval was granted.

Changes of use shall be valid for a period of six months unless an application for a Certificate of Occupancy is submitted for that use within such period.

See § 14-303 of the Philadelphia Zoning Code for more information.



Tax Exemption(Abatement): Information and applications for Real Estate Tax Abatement for new construction and improvements available from the Office of Property Assessment www.phila.gov/opa, 215-686-4334, 601 Walnut St., 300W, Phila, PA 19106. Applications for new construction and commercial improvements due within 60 days of permit issuance. Residential rehab and builder/developer applications due by Dec 31 of year of permit issuance.

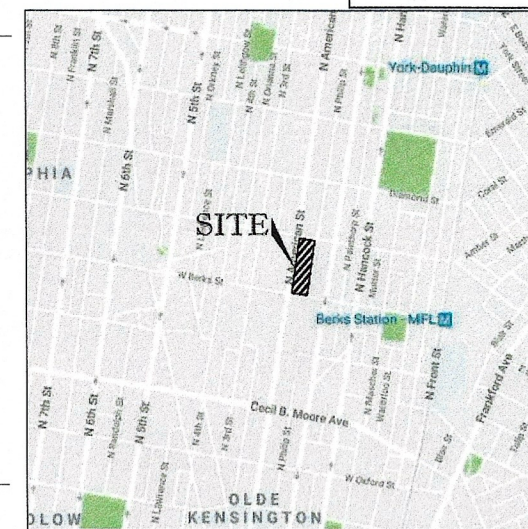


LOCATION MAP


NORTH AMERICAN STREET

VARIABLE WIDTH (120 FT WIDE ON CITY PLAN)
LEGALLY OPEN / ON CITY PLAN

GRASS AREA

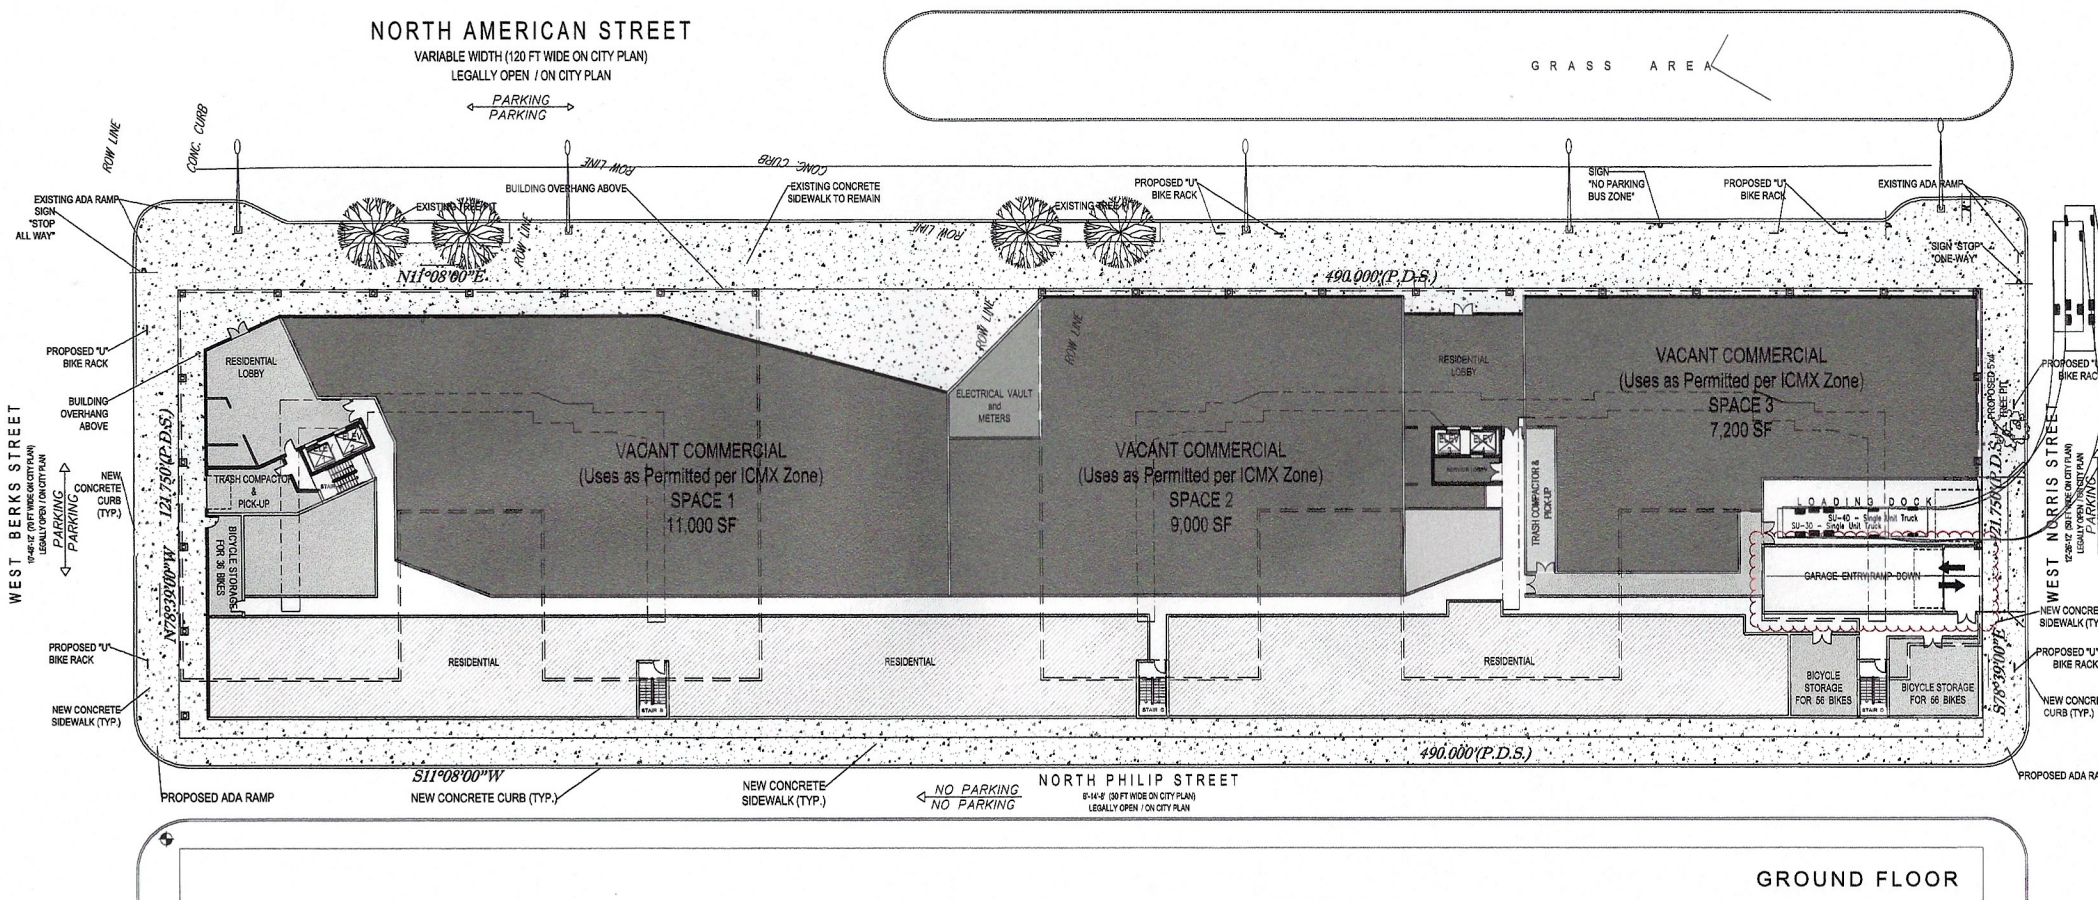

GROUND FLOOR

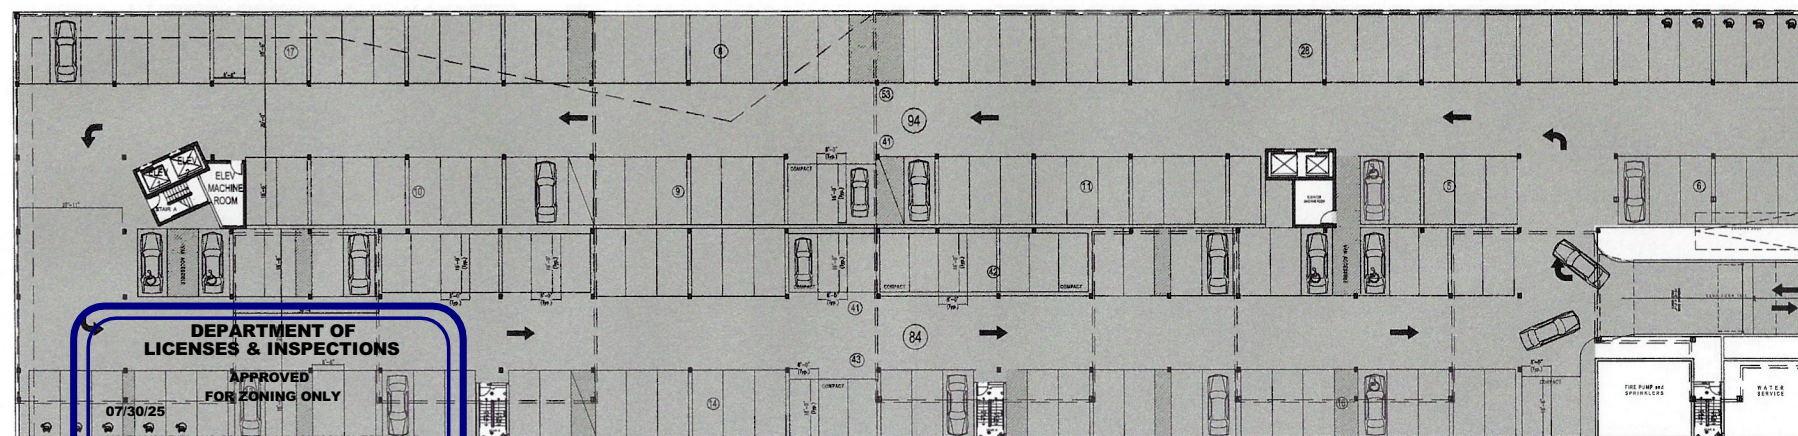

BASEMENT GARAGE LEVEL

ZONING SUMMARY PREVIOUSLY APPROVED PER PERMIT ZP2021.001525

ICMX - INDUSTRIAL COMMERCIAL MIXED USE		Public Sewer	
ZONE REGULATIONS	REQUIRED	PREVIOUSLY APPROVED ZP 2021.001525 & 03/31/23 by L&I	PROPOSED
Maximum Occupied Area (% of lot)	59,951sf - OPA 884590850 100%	95.14% and 88.7%	88.7%
Minimum Front Yard Depth (ft)	0	0	0
Minimum Side Yard Width (ft)	8ft if abutting Residential Zone	0ft not abutting Residential Zone	0ft not abutting Residential Zone
Minimum Rear Yard Depth (ft)	8ft if abutting Residential Zone	0ft not abutting Residential Zone	0ft not abutting Residential Zone
Maximum Height (ft)	60 ft	76' and 73ft	62'-8"
Maximum Floor Area (%) FAR	500%	415% and 413%	413%
Total Gross Floor Area	N/A	247,665 gsf and 247,629 gsf	Residential: 218,273gsf Commercial: 27,200gsf Total: 245,473gsf (excluding ramp to below grade parking) 56,236 GSF of Accessory below grade parking 14-2021(4)(b)(6)
Total Dwelling Units	N/A	285 Dwelling Units	285 Dwelling Units
Required Parking	1 Space for every 1,000 GSF of Retail Floor Area 27,200 GSF / 1,000 = 28 Spaces 1 Space for every 2 Dwelling Units 285 / 2 = 143 Spaces TOTAL 171 SPACES	98 SPACES Previously 12,323 GSF Retail and 285 Dwelling Unit	(SEE CALCULATIONS) 178 SPACES including: 6 Handicap Spaces incl 1 Van Accessible 10 EV Charging Spaces
Bicycles	1 per 3 Du's = 95 Commercial (1 per every 10,000 GSF) = 3	Total Required = 97 Total Provided = 122	(SEE CALCULATIONS) Total Required = 97 Total Provided = 148
Required Loading	For Uses over 100,000 SF 8 LOADING SPACES (5+1 for each additional 50,000 SF)	1 LOADING SPACE PREVIOUSLY APPROVED	1 LOADING SPACE

Loading calculated based on actual occupancy area and anticipated usage:
Residential: 192,184sf excluding non-occupied circulation areas = 1 space
Commercial: 19,999sf active retail excluding inventory storage & management = 0 spaces

DEPARTMENT OF
LICENSES & INSPECTIONS

APPROVED
FOR ZONING ONLY

07/30/25

WHEN YOUR PLANS CONTAIN ANY OMISSION, ERROR OR
DEVIATION FROM THESE APPROVED PLANS IT WILL
REQUIRE THE APPROVAL OF THE DEPARTMENT OF
LICENSES & INSPECTIONS.

Applied by L&I: Paulose Issac

178 CARS incl 25
COMPACT SPACES 14%

In accordance with the terms and provisions of Section 14-803 (1) (c) of the Philadelphia Code pertaining to Commission selection of
REAR LOT LINE, PRIMARY FRONTAGE,
AND REAR STREET

REAR LOT LINE OPPOSITE:
PRIMARY FRONTAGE: N American
REAR STREET: _____

Applied Electronically By: KEITH DAVIS
July 28, 2025
Philadelphia City Planning Commission

30 MAY 2025
Revised 1 MAY 2025

GROUND FLOOR
and
GARAGE PLANS

Scale: 1/16" = 1'-0"
Date: 20 JAN 2025


71




SOUTH ELEVATION
WEST BERKS STREET

MID-BLOCK ELEVATION
LOOKING NORTH


NORTH ELEVATION
WEST PHILIP STREET

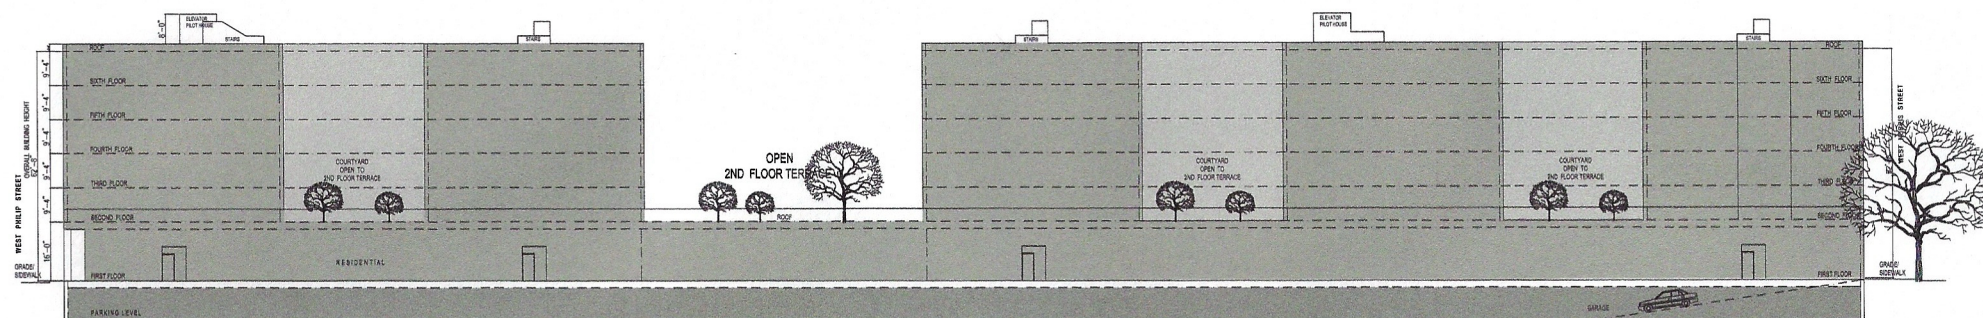

REAR ELEVATION
NORTH PHILIP STREET

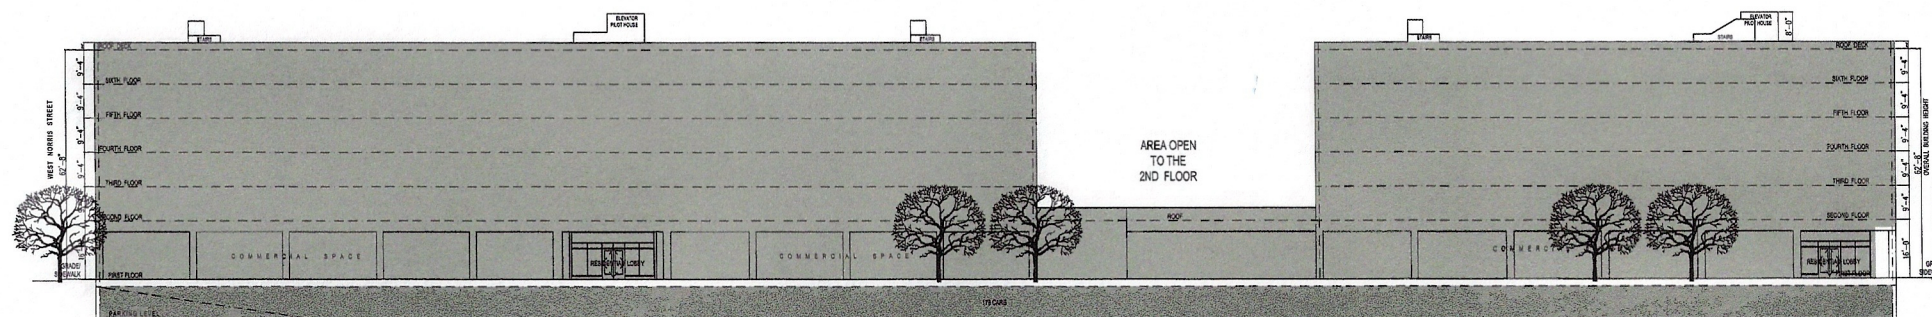


REAR ELEVATION
NORTH PHILIP STREET

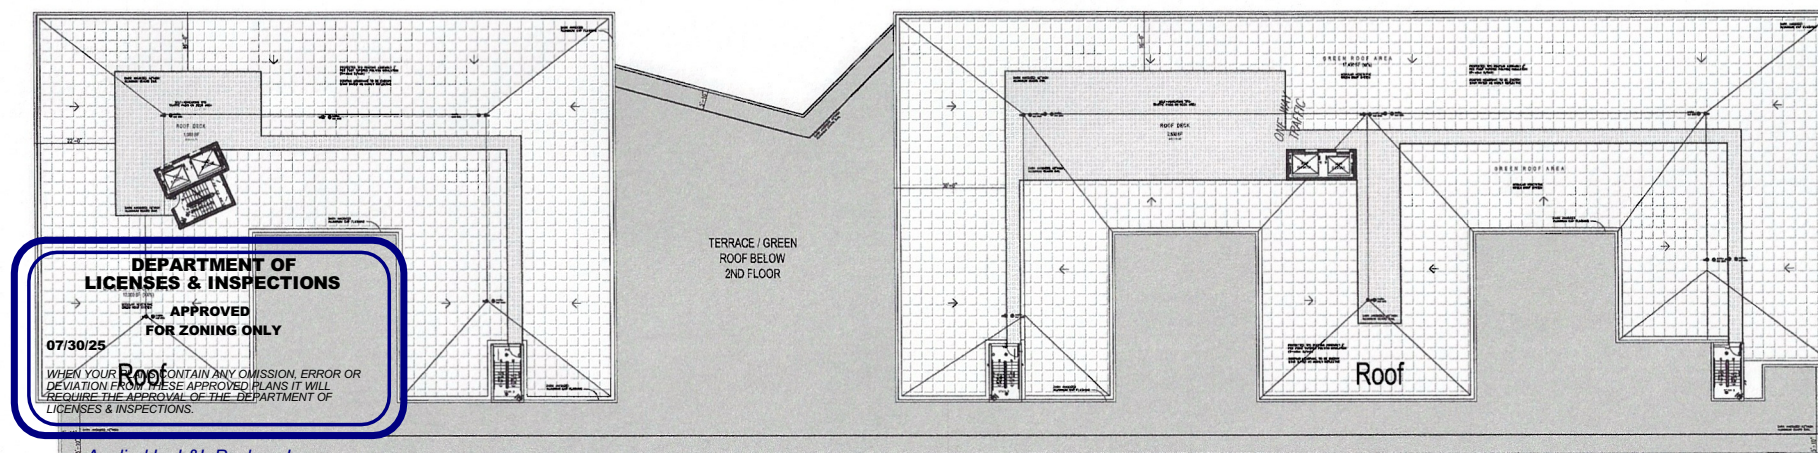

ROOF PLAN

Applied Electronically By: KEITH DAVIS
January 17, 2023 Ledger No.: _____

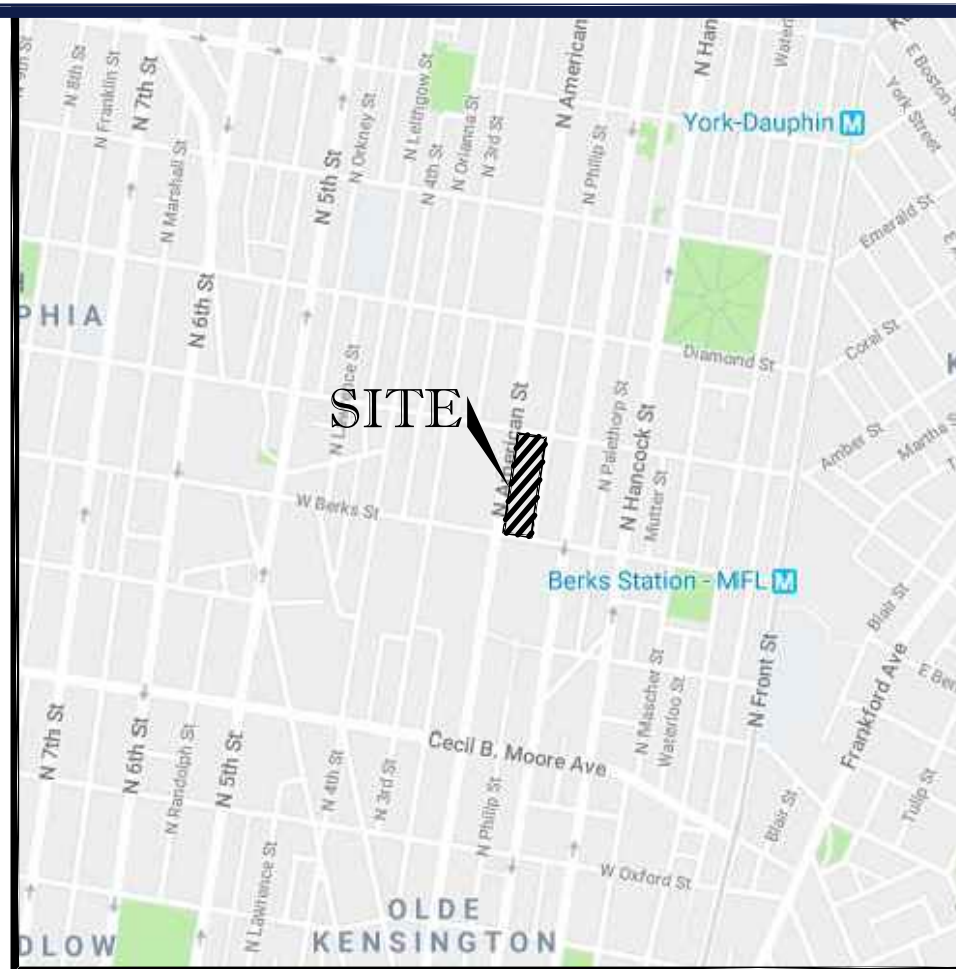


THE INFORMATION, DESIGN AND CONTENT OF THIS PLAN ARE PROPRIETARY AND SHALL NOT BE COPIED OR USED FOR ANY PURPOSE WITHOUT PRIOR WRITTEN AUTHORIZATION FROM ILLINOIS. ONLY APPROVED, SIGNED AND SEALED PLANS SHALL BE UTILIZED FOR CONSTRUCTION PURPOSES.

REV	DATE	COMMENT	DRAWN BY CHECKED BY
1	2/28/2020	PER L&I COMMENTS	MJK MJK
2	3/13/2020	PER L&I COMMENTS	MJK MJK
3	5/1/2020	PER L&I COMMENTS	MJK MJK
4	5/27/2020	PER L&I COMMENTS	MJK MJK
5	8/18/2020	PER CDR COMMENTS	MJK MJK
6	9/10/2020	PER LAYOUT CHANGES	MJK MJK
7	12/06/2022	PER ARCHITECTURAL CHANGES	KAS SU



THIS DRAWING IS INTENDED FOR MUNICIPAL AND/OR AGENCY REVIEW AND APPROVAL. IT IS NOT INTENDED AS A CONSTRUCTION DOCUMENT UNLESS INDICATED OTHERWISE.

1901-75 N. AMERICAN STREET
18TH WARD
CITY AND COUNTY OF
PHILADELPHIA, PA

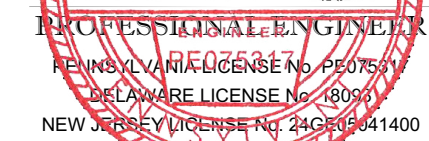

1

REVISION 7 - 12/06/2022

Applied by L&J: Paulose Issac

Applied by L&J; Paulose Issac



<div> <div></div> <div>REVIEWS</div> </div>			
REV	DATE	COMMENT	DRIVER ORIGIN
1	2/26/2020	PER L&I COMMENTS	MJ MJ
2	3/13/2020	PER L&I COMMENTS	MJ MJ MJ
3	5/1/2020	PER L&I COMMENTS	MJ MJ
4	5/27/2020	PER L&I COMMENTS	MJ MJ
5	8/18/2020	PER CDR COMMENTS	MJ MJ
6	9/10/2020	PER LAYOUT CHANGES	MJ MJ
7	12/06/2022	PER ARCHITECTURAL CHANGES	KJ SU



Call before you dig.
PENNSYLVANIA
YOU MUST CALL 811 BEFORE ANY EXCAVATION
WHETHER IT'S ON PRIVATE OR PUBLIC LAND.
1-800-242-1776
www.pa1call.org

PERMIT SET

THIS DRAWING IS INTENDED FOR MUNICIPAL AND/OR AGENCY REVIEW AND APPROVAL. IT IS NOT INTENDED AS CONSTRUCTION DOCUMENT UNLESS INDICATED OTHERWISE.

PROJECT No.: PP1931
DRAWN BY: N
CHECKED BY: M
DATE: 01/22/20
CAD I.D.: PP193182BASE-

PROJECT:

ZONING PLANS

— FOR —
BRICK
MANAGEMENT, LLC

1901 N. AMERICAN STREET
1901-75 N. AMERICAN STREET
18TH WARD
CITY AND COUNTY OF
PHILADELPHIA, PA

BOHLER //

**1515 MARKET STREET, SUITE 920
PHILADELPHIA, PA 19102**
Phone: (267) 402-3400
Fax: (267) 402-3401
www.BohlerEngineering.com




SHEET TITLE:

ZONING ELEVATION PLAN


SHEET NUMBER: _____

2

REVISION 7 - 12/06/2022

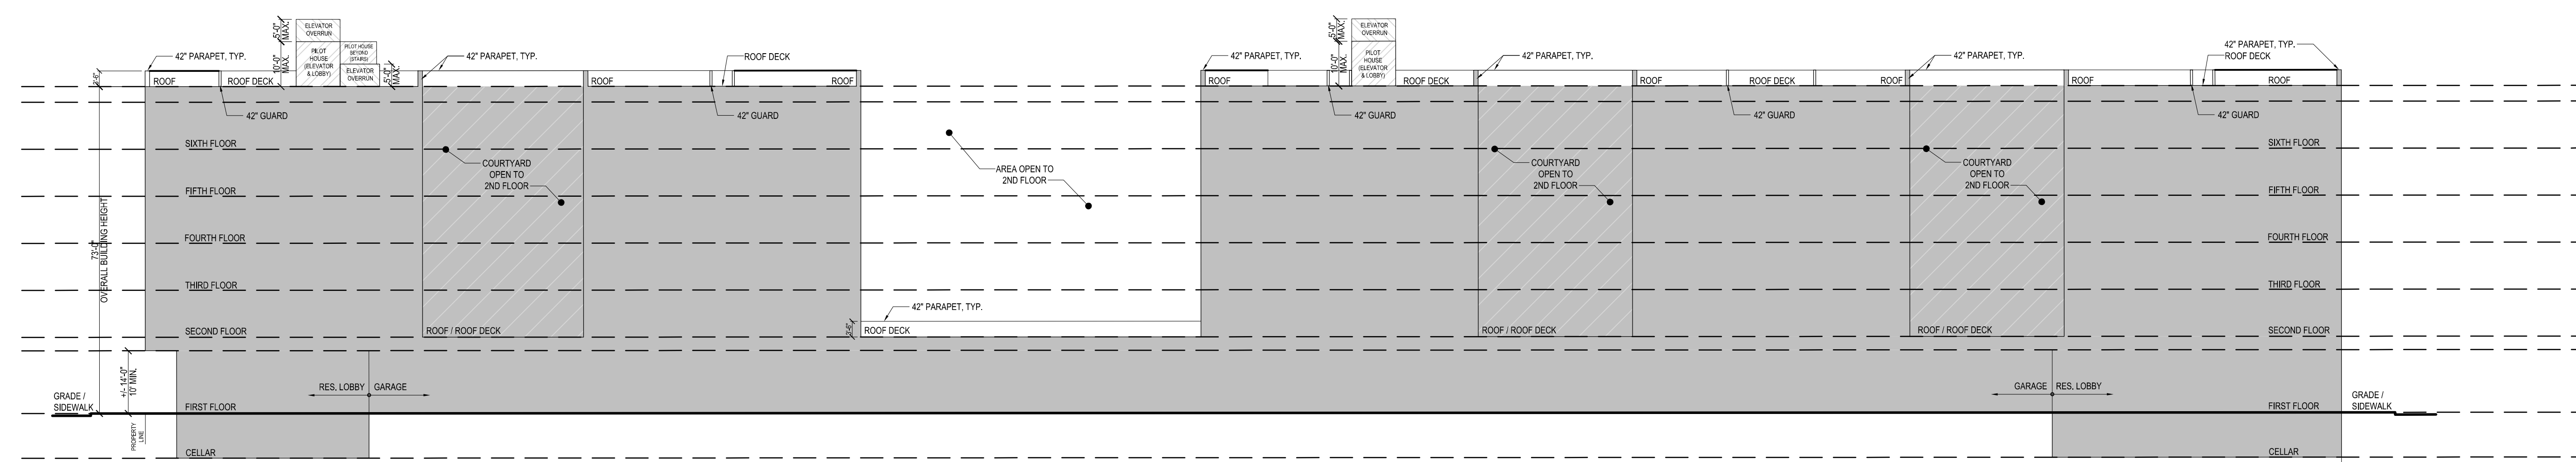

WEST ELEVATION
SECTION W-W
1" = 20'



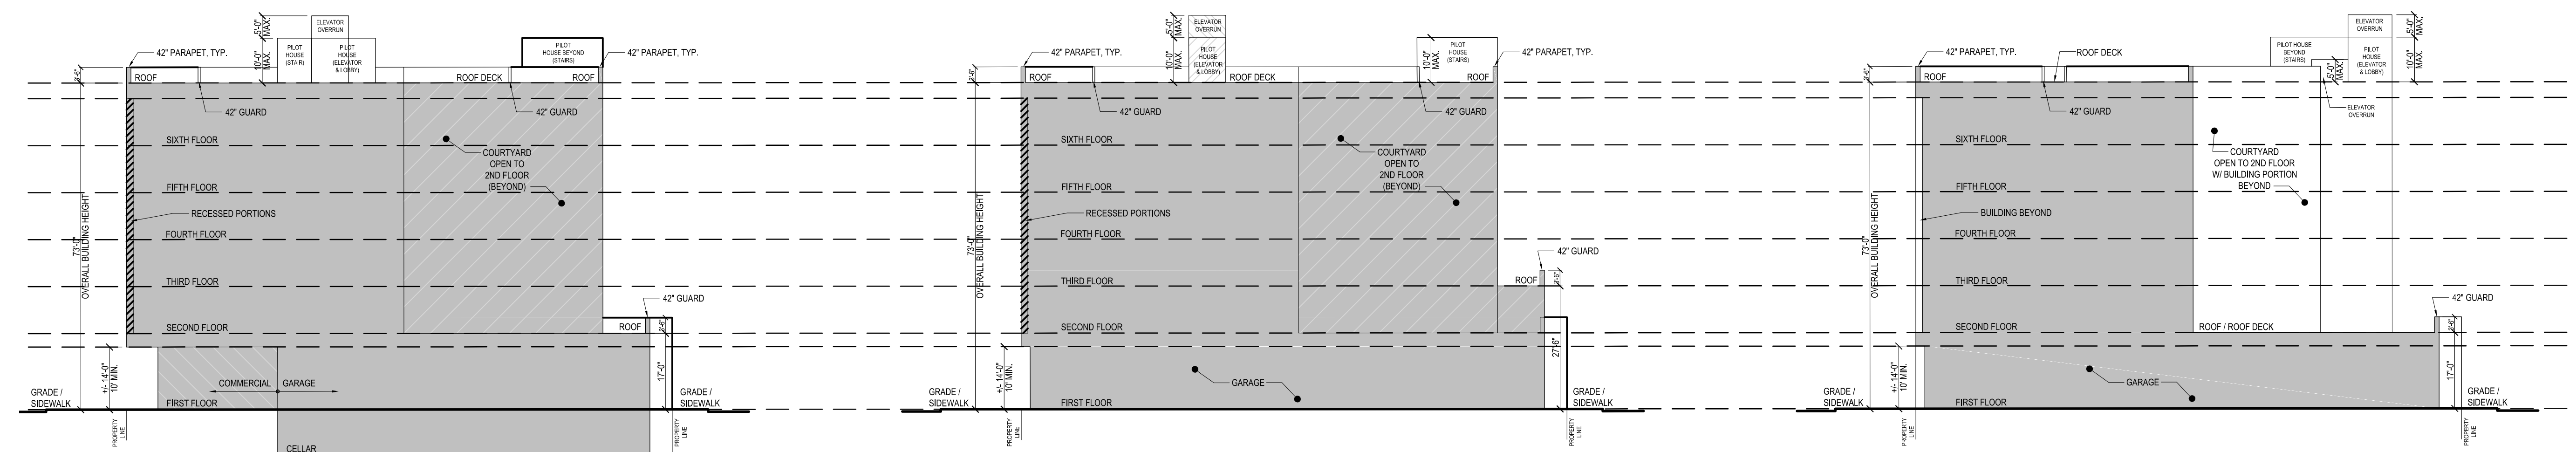


NORTH ELEVATION
SECTION A-A
1" = 20'

NORTH ELEVATION
SECTION B-B
1" = 20'

NORTH ELEVATION
SECTION C-C
1" = 20'

Applied by L&I: Paulose Issac

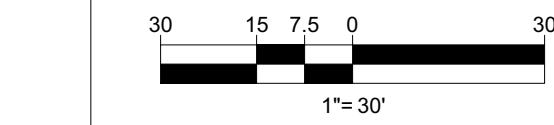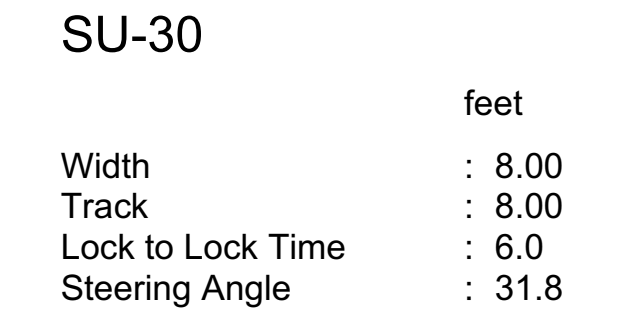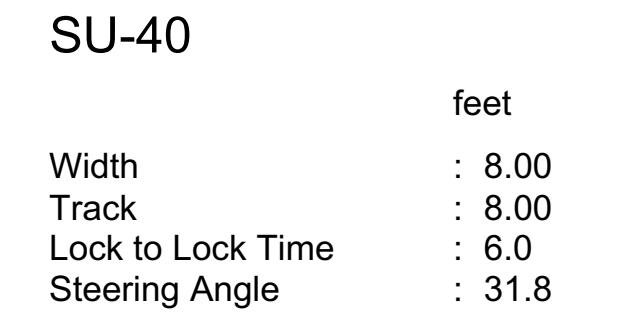

<div> <div></div> <div>REVISIONS</div> </div>			
REV	DATE	COMMENT	DRAWN BY CHECKED BY
1	2/28/2020	PER L&I COMMENTS	MJK MJK
2	3/13/2020	PER L&I COMMENTS	MJK MJK
3	5/1/2020	PER L&I COMMENTS	MJK MJK
4	5/27/2020	PER L&I COMMENTS	MJK MJK
5	8/18/2020	PER CDR COMMENTS	MJK MJK
6	9/10/2020	PER LAYOUT CHANGES	MJK MJK
7	12/06/2022	PER ARCHITECTURAL CHANGES	MJK KAS SU




THIS DRAWING IS INTENDED FOR MUNICIPAL AND/OR AGENCY REVIEW AND APPROVAL. IT IS NOT INTENDED AS A CONSTRUCTION DOCUMENT UNLESS INDICATED OTHERWISE.

PROJECT No.:	PP193182
DRAWN BY:	NOL
CHECKED BY:	MJK
DATE:	01/22/2020
CAD I.D.:	PP193182BASE-11

1901-75 N. AMERICAN STREET
18TH WARD
CITY AND COUNTY OF
PHILADELPHIA, PA

3

REVISION 7 - 12/06/2022

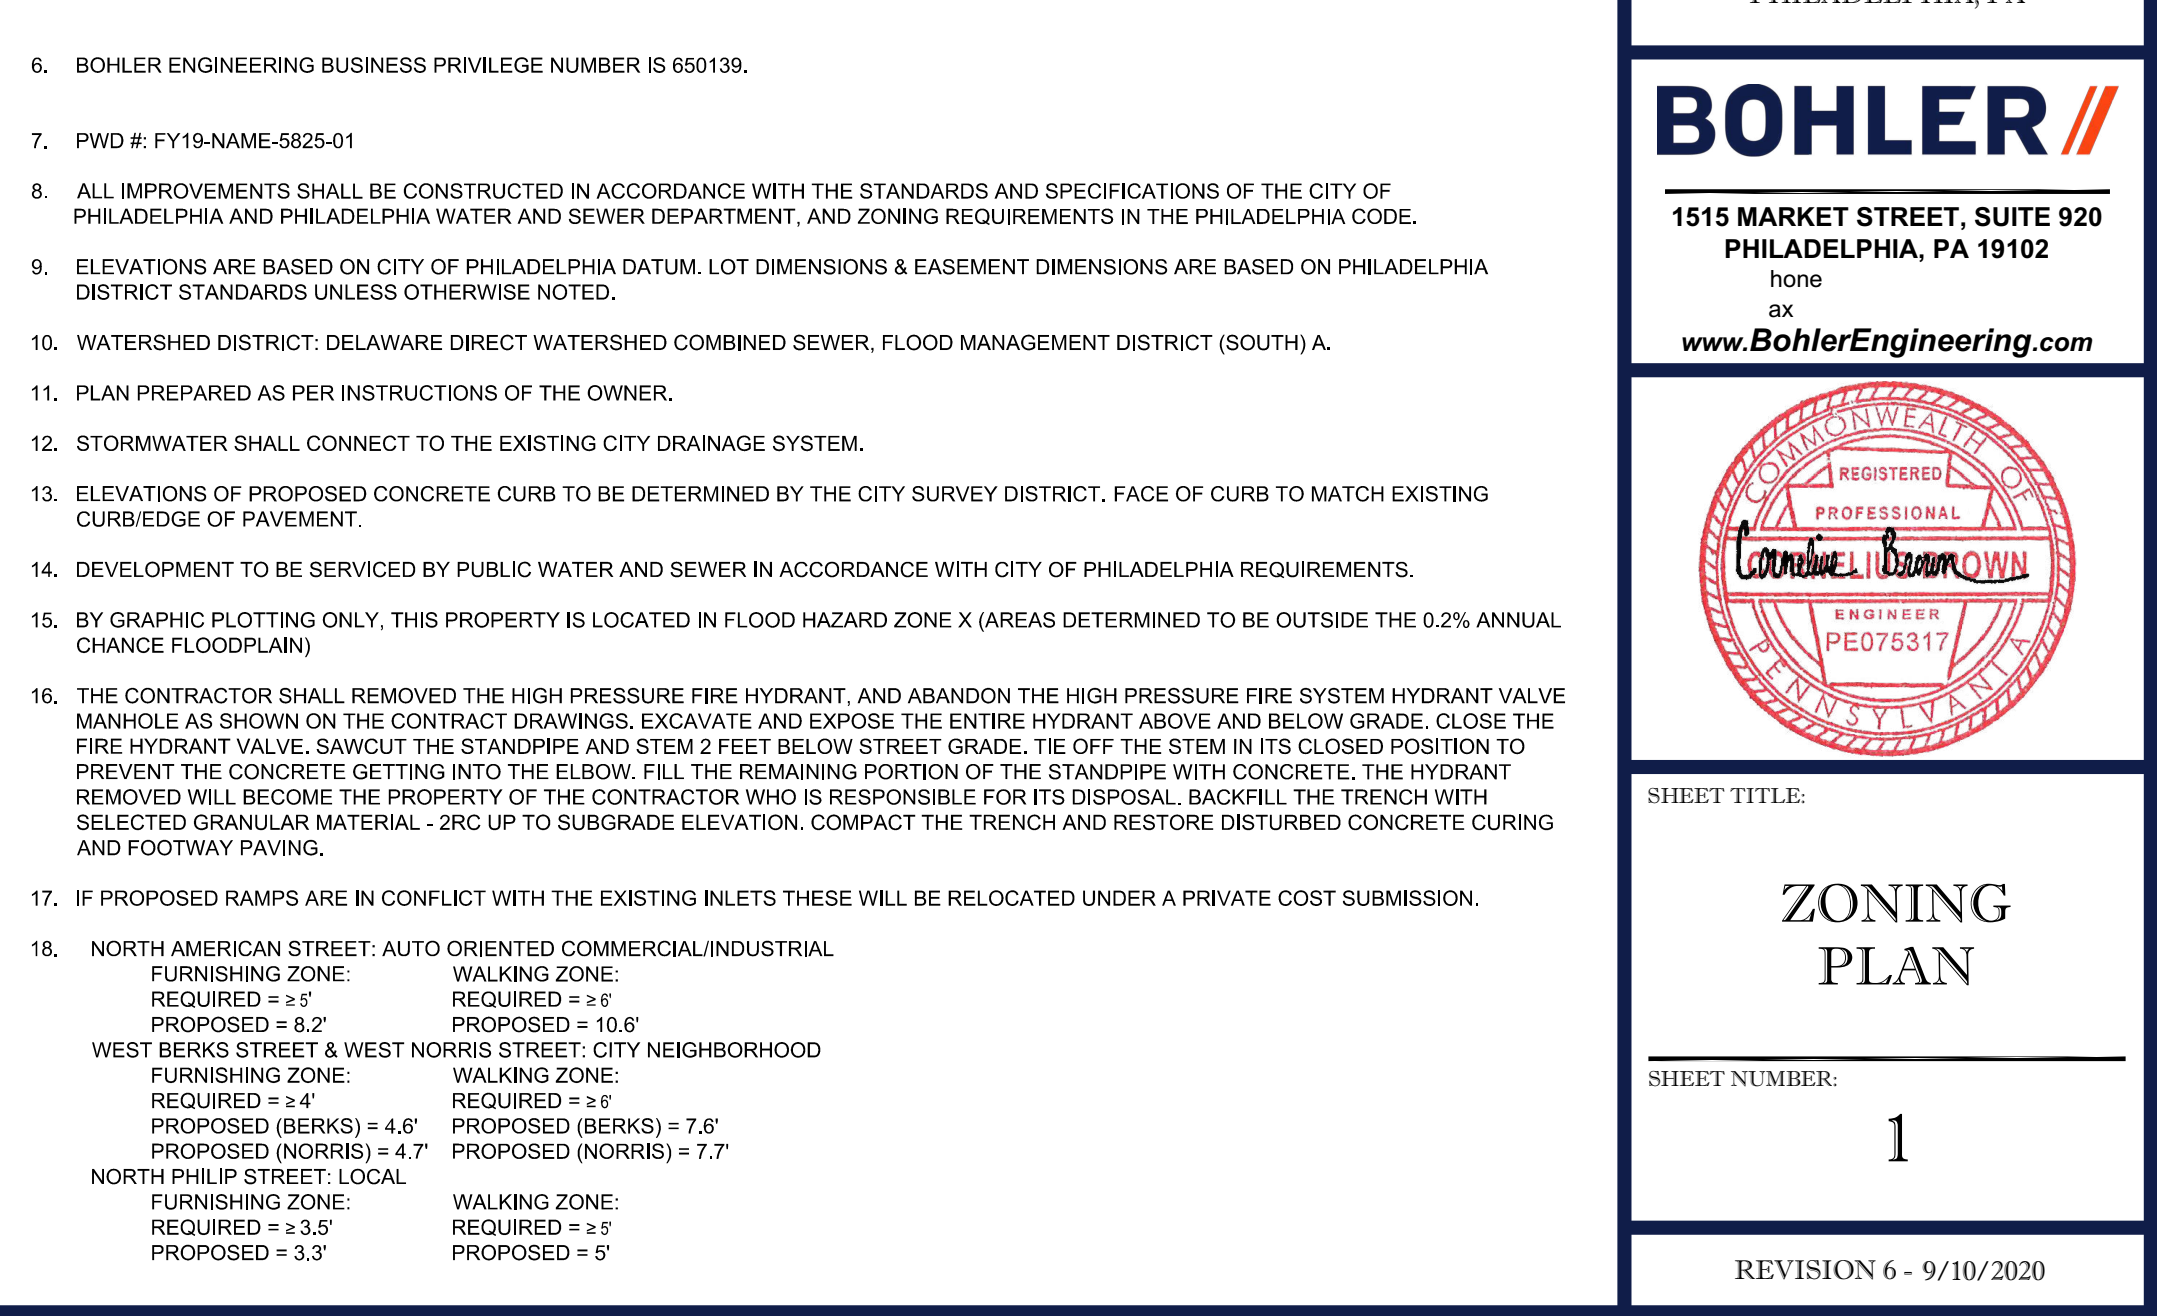




WEST ELEVATION
1" = 20'




EAST^φ ELEVATION

1'' = 20'

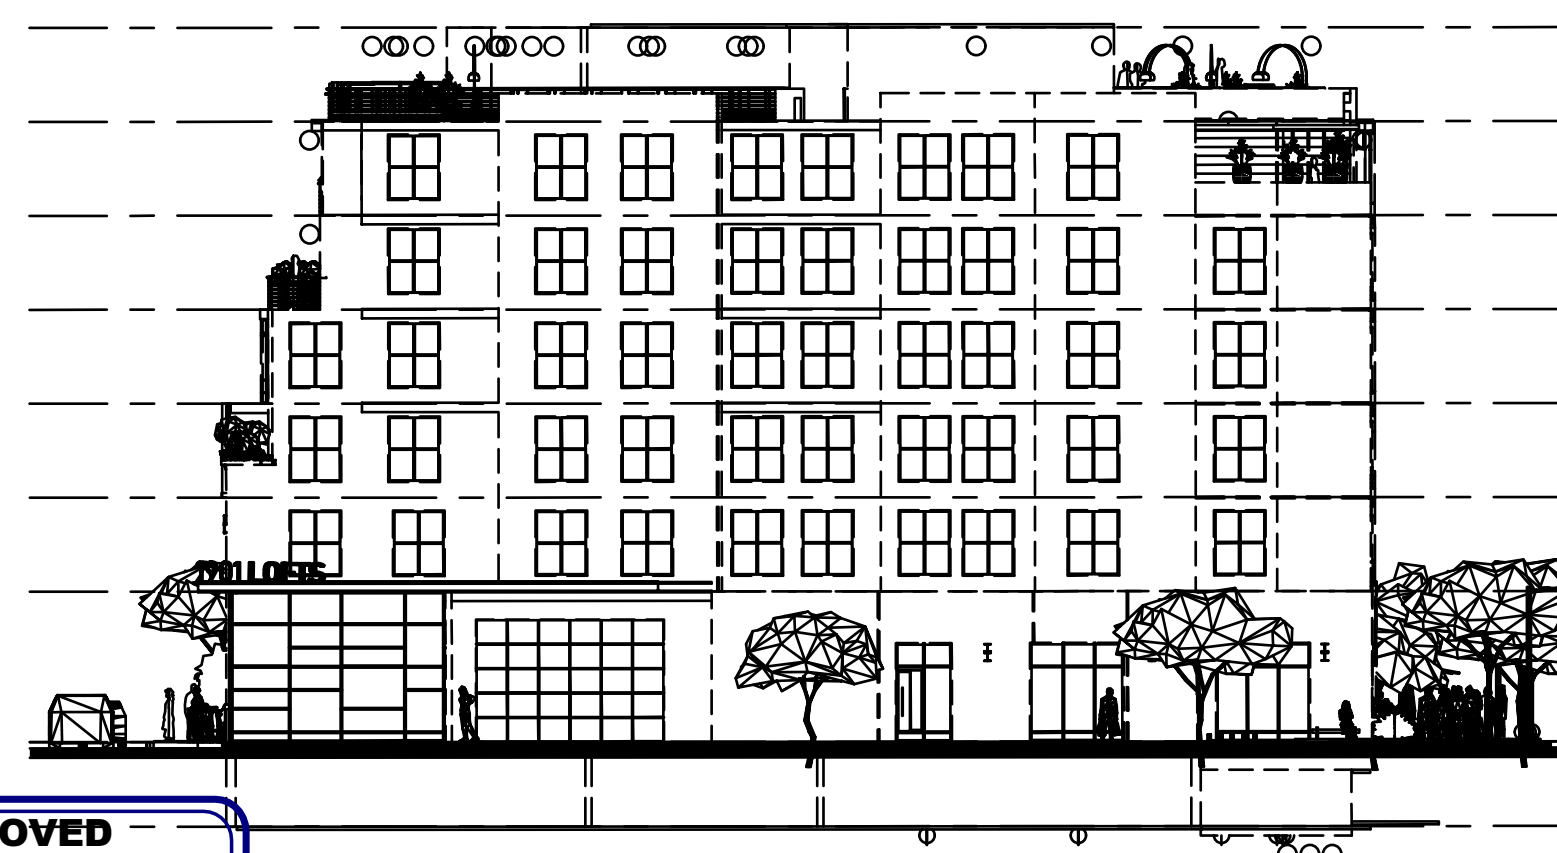

NORTH ELEVATION

1" = 20'

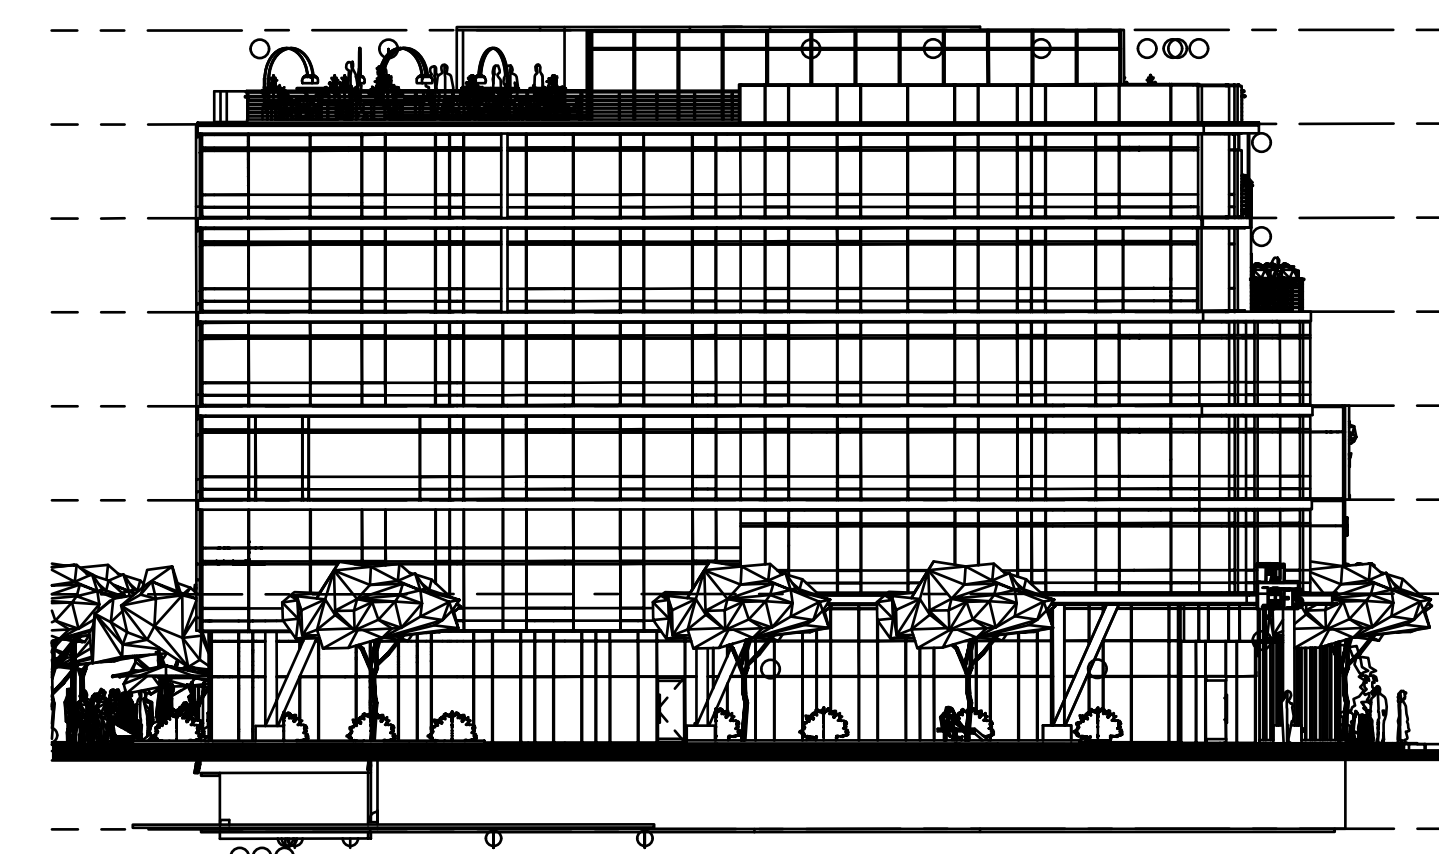

SOUTH ELEVATION
1" = 20'

APPROVED

Revised plans, 2 pages, approved by ZBA 9/16/20
Approval conditioned on consistency with proviso plans form/

Sharon Suleta

Sharon Suleta, Esquire



Applied Electronically by L&I User:

<i>REVISIONS</i>			
REV	DATE	COMMENT	DRAWN BY CHECKED BY
/ /		& C MM	MJ
/ /		& C MM	MJ
/ /		& C MM	MJ
/ /		& C MM	MJ
/ /		& C MM	MJ
8/ 8/		CD C MM	MJ
/ /	C	Y	MJ
			MJ



Know what's below.
Call before you dig.

PENNSYLVANIA
YOU MUST CALL 811 BEFORE ANY EXCAVATION
WHETHER IT'S ON PRIVATE OR PUBLIC LAND.
1-800-242-1776
www.pa1call.org

FOR CONCEPT
PURPOSES ONLY

THIS DRAWING IS INTENDED FOR MUNICIPAL AND/OR AGENCY REVIEW AND APPROVAL. IT IS NOT INTENDED AS A CONSTRUCTION DOCUMENT UNLESS INDICATED OTHERWISE.

PROJECT No.: 8
DRAWN BY:
CHECKED BY: MJ
DATE: / /
CAD ID: 8 R

PROJECT:

ZONING PLANS

— FOR —

BRICK
MANAGEMENT, LLC

1901 N. AMERICAN STREET
1901-75 N. AMERICAN STREET
18TH WARD
CITY AND COUNTY OF
PHILADELPHIA, PA



**1515 MARKET STREET, SUITE 920
PHILADELPHIA, PA 19102**
phone: ()
fax: ()
www.BohlerEngineering.com



SHEET TITLE:

ZONING ELEVATION PLAN

SHEET NUMBER:

2

REVISION 6 - 9/10/2020